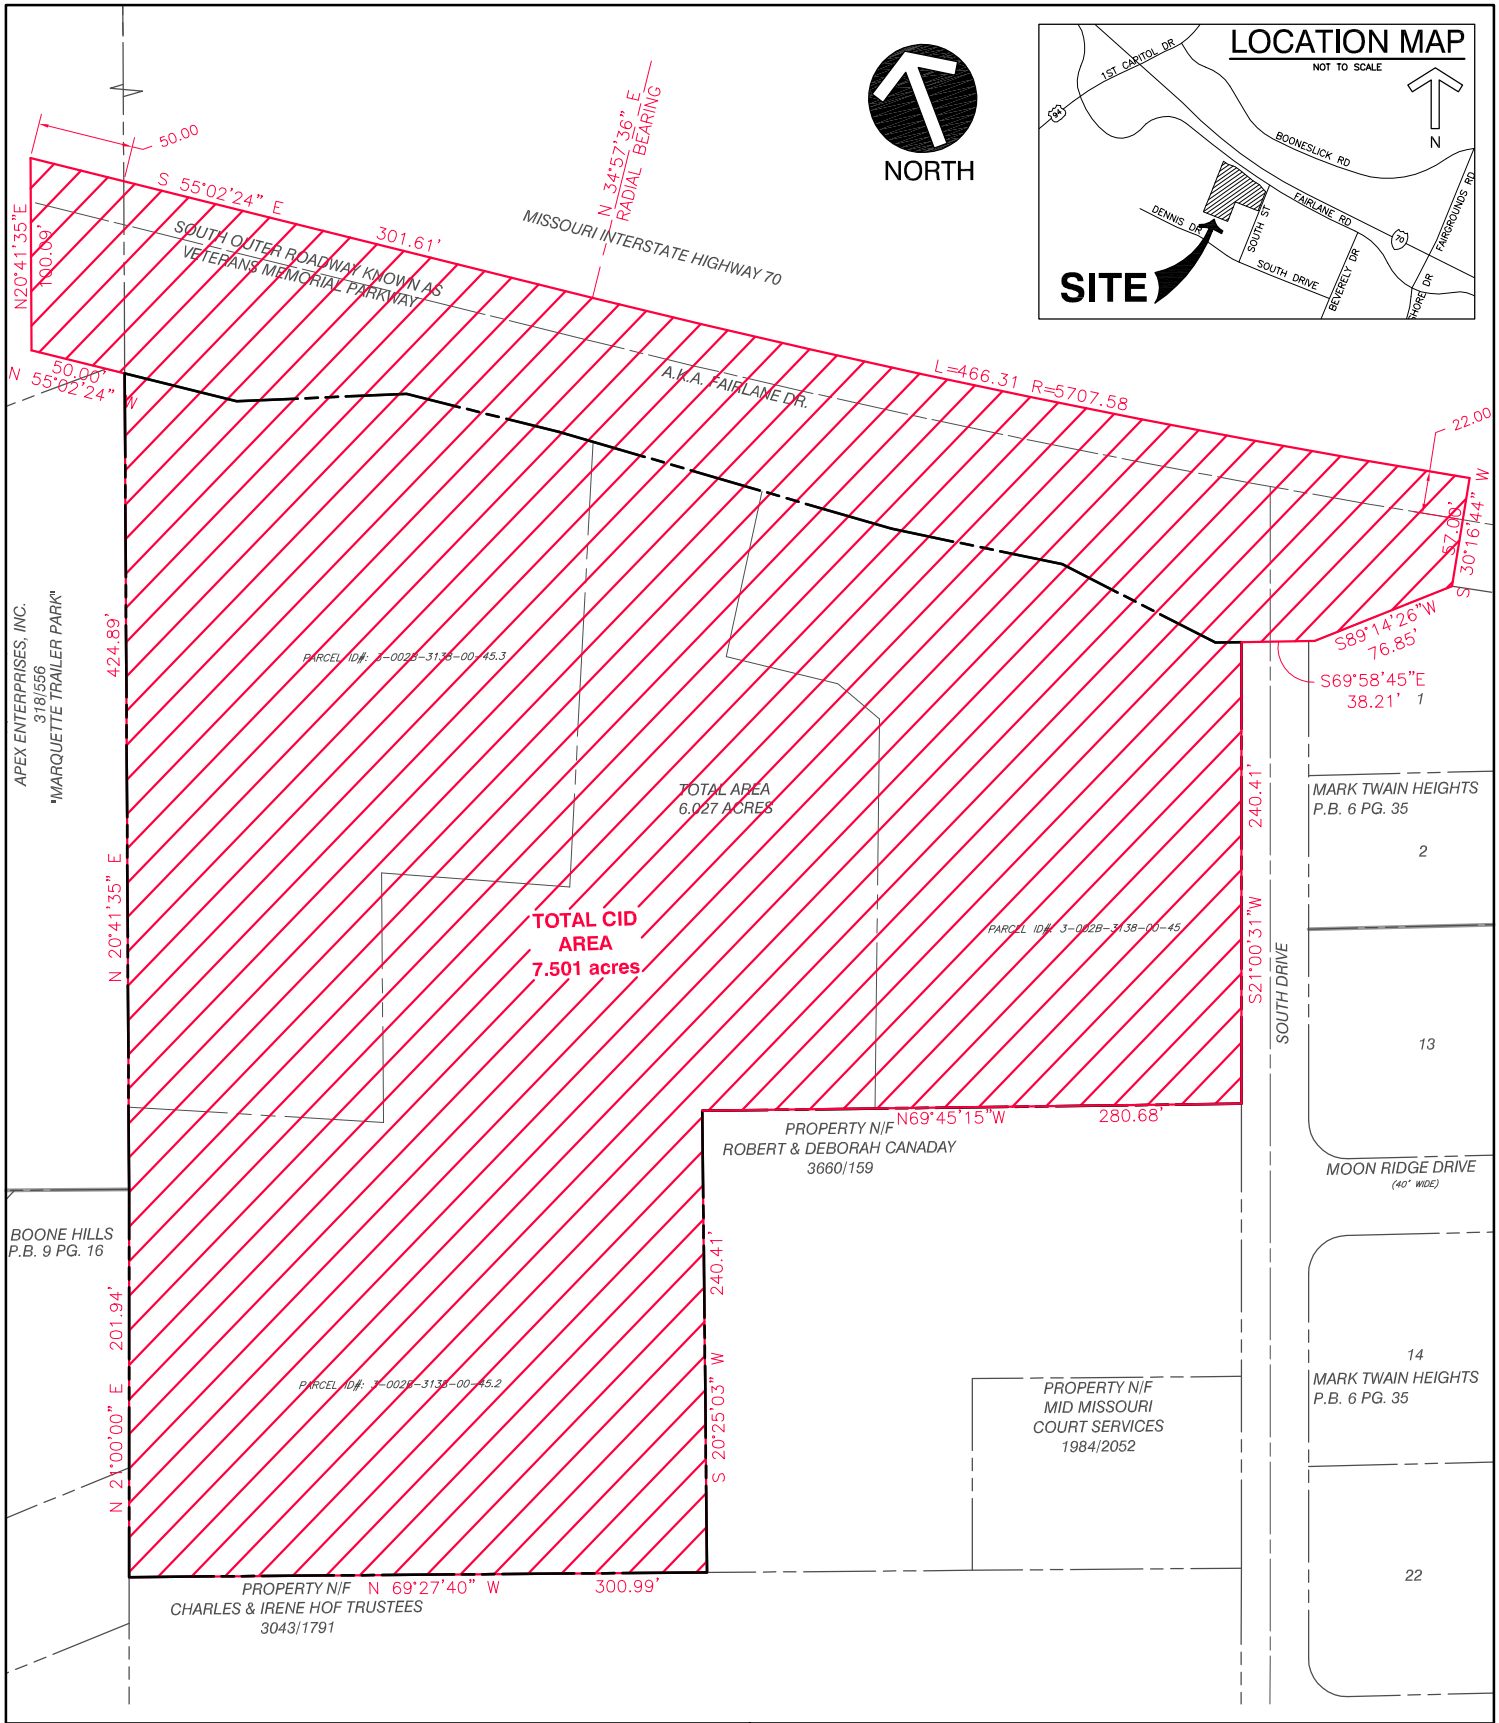

Civil & Environmental Consultants, Inc.
4848 Park 370 Blvd. · Suite F, Hazelwood, MO 63042
(314) 656-4566 · (866) 250-3679
Pittsburgh, PA
Cincinnati, OH
Columbus, OH
Indianapolis, IN
Nashville, TN
Chicago, IL
Export, PA
Detroit, MI

ST. CHARLES HOSPITATLITY
CID DISTRICT BOUNDARIES

EXHIBIT A

QUALITY MANAGER APPROVAL:	KTK*		PROJECT NO:	072-040.0008	FIGURE NO: A
DRAWN BY: CAC	CHKD BY: WSK	DWG SCALE: 1"=100'	LAST EDIT DATE:	JAN. 2008	

G:\PROJECTS\2007\072-040\DWG\072040-PUD.DWG (CCOLTHORP) - JAN 3, 2008 - 9:17:12